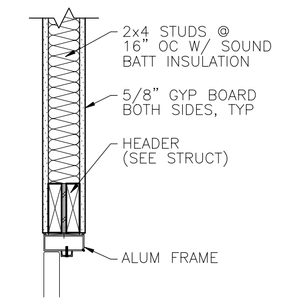

1N DOOR HEAD
1" = 1'-0"

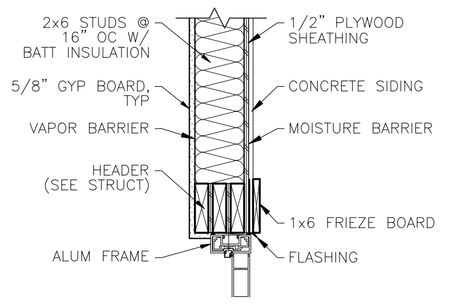

3N DOOR HEAD
1" = 1'-0"

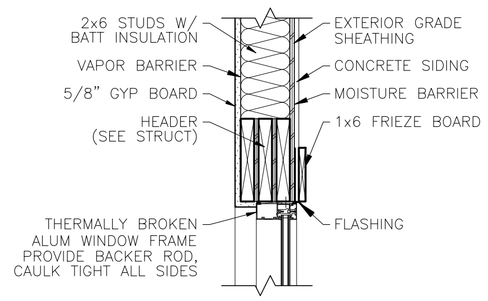

6N WINDOW HEAD
1" = 1'-0"

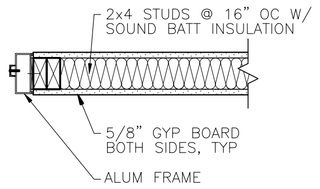

1L DOOR JAMB
1" = 1'-0"

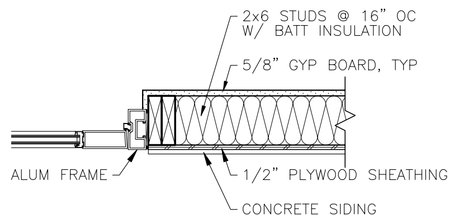

3L DOOR JAMB
1" = 1'-0"

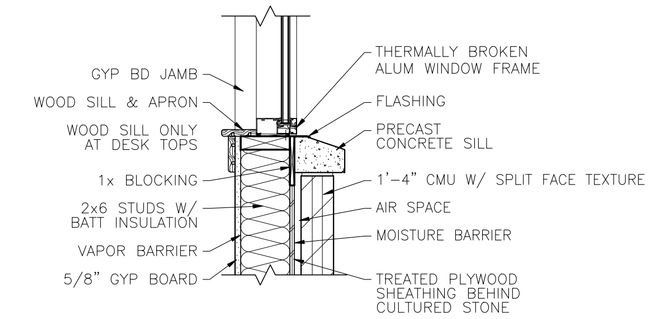

6L WINDOW JAMB
1" = 1'-0"

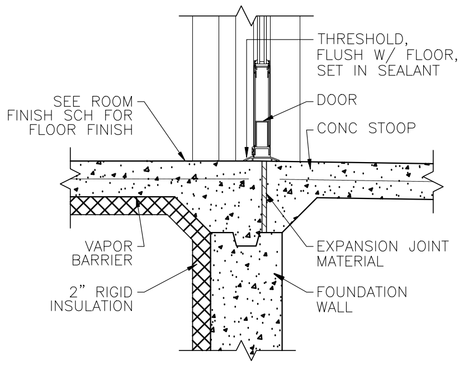

3H THRESHOLD
1" = 1'-0"

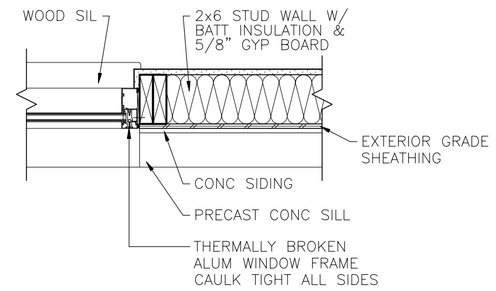

6H WINDOW SIL
1" = 1'-0"

ABBREVIATIONS

AFF	=	ABOVE FINISHED FLOOR
ACT	=	ACOUSTICAL CEILING TILE
BRG	=	BEARING
BD	=	BOARD
BO	=	BOTTOM OF
CLG	=	CEILING
CONC	=	CONCRETE
DISP	=	DISPENSER
EWC	=	ELECTRIC WATER COOLER
EP	=	EPOXY PAINT
FIN	=	FINISHED
FLR	=	FLOOR
GYP	=	GYPSUM
HGT	=	HEIGHT
IGCT	=	INSULATED GLASS CLEAR TEMPERED
MFR	=	MANUFACTURER
MD	=	METAL DECKING
NIC	=	NOT IN CONTRACT
POR	=	PORCELAIN TILE
SC	=	SEALED CONCRETE
SGCT	=	SINGLE GLASS CLEAR TEMPERED
STCO	=	STAINED CONCRETE
TO	=	TOP OF
UNFIN	=	UNFINISHED
UON	=	UNLESS OTHERWISE NOTED
VAR	=	VARIES
VER	=	VERIFY
VCT	=	VINYL COMPOSITION TILE
WD	=	WOOD
GC	=	GENERAL CONTRACTOR
MC	=	MECHANICAL CONTRACTOR
PC	=	PLUMBING CONTRACTOR
EC	=	ELECTRICAL CONTRACTOR

ROOM OPENING SCHEDULE

OPEN NO.	DOOR QUAN LEAFS	DOOR SIZE WD	DOOR SIZE HGT	DOOR SIZE THK	DOOR TYPE	DOOR MAT'L	FIRE RATING	FRAME TYPE	FRAME MAT'L	FRAME DETAILS HEAD	FRAME DETAILS JAMB	FRAME DETAILS SILL	GLASS	HDWR GROUP	REMARKS
100A	2	6'-0"	7'-0"	1 3/4"	FG	ALUM	–	–	ALUM	–	–	–	IGCT	–	–
100B	2	6'-0"	7'-0"	1 3/4"	FG	ALUM	–	–	ALUM	–	–	–	SGCT	–	–
102	2	6'-0"	7'-0"	1 3/4"	F	ALUM	–	–	ALUM	–	–	–	–	–	–
105	1	3'-0"	7'-0"	1 3/4"	F	ALUM	–	2	ALUM	–	–	–	–	–	–
106	1	3'-0"	7'-0"	1 3/4"	F	ALUM	–	1	ALUM	–	–	–	–	–	–
107	1	3'-0"	7'-0"	1 3/4"	F	ALUM	–	1	ALUM	–	–	–		–	–
108	1	3'-0"	7'-0"	1 3/4"	HG	ALUM	–	1	ALUM	–	–	–	–	–	–
109	1	3'-0"	7'-0"	1 3/4"	HG	ALUM	–	1	ALUM	–	–	–	–	–	–
110	1	3'-0"	7'-0"	1 3/4"	F	ALUM	–	1	ALUM	–	–	–	–	–	–
112A	2	6'-0"	7'-0"	1 3/4"	FG	ALUM	–	–	ALUM	–	–	–	IGCT	–	–
112B	2	6'-0"	7'-0"	1 3/4"	FG	ALUM	–	–	ALUM	–	–	–	SGCT	–	–
113A	1	3'-0"	7'-0"	1 3/4"	F	ALUM	–	1	ALUM	–	–	–	–	–	–
113B	0	5'-0"	4'-4"	0"	CCD	–	–	–	–	–	–	–	–	–	SEE --/A400

ROOM FINISH SCHEDULE

NO.	ROOM NAME	FLOOR FIN	BASE	WALL FINISH NORTH	WALL FINISH EAST	WALL FINISH SOUTH	WALL FINISH WEST	CEILING MAT'L	CEILING FIN	CEILING HEIGHT	REMARKS
100	VESTIBULE	STCO	WD	PAINT	PAINT	PAINT	PAINT	ACT 1	–	9'-0"	–
101	LOBBY	STCO	WD	PAINT	PAINT	PAINT	PAINT	GYP	PAINT	0"	–
102	STORAGE	STCO	WD	PAINT	PAINT	PAINT	PAINT	ACT 2	–	9'-0"	–
103	CORRIDOR	STCO	WD	PAINT	PAINT	PAINT	PAINT	ACT 1	–	9'-0"	–
104	VENDING	STCO	WD	PAINT	PAINT	PAINT	PAINT	ACT 1	–	9'-0"	–
105	JANITORS CLOSET	STCO	WD	PAINT	PAINT	PAINT	PAINT	ACT 2	–	9'-0"	–
106	WOMENS RESTROOM	POR TILE	POR	PAINT/TILE	PAINT/TILE	PAINT/TILE	PAINT/TILE	ACT 2	–	9'-0"	See wall tile layout --/a400
107	MENS RESTROOM	POR TILE	POR	PAINT/TILE	PAINT/TILE	PAINT/TILE	PAINT/TILE	ACT 2	–	9'-0"	See wall tile layout --/a400
108	CONFERENCE ROOM	CARPET	WD	PAINT	PAINT	PAINT	PAINT	ACT 1	–	9'-0"	–
109	PILOT BRIEFING	CARPET	WD	PAINT	PAINT	PAINT	PAINT	ACT 1	–	9'-0"	–
110	PILOT LOUNGE	CARPET	WD	PAINT	PAINT	PAINT	PAINT	ACT 1	–	9'-0"	–
111	CORRIDOR	STCO	WD	PAINT	PAINT	PAINT	PAINT	ACT 1	–	9'-0"	–
112	VESTIBULE	STCO	WD	PAINT	PAINT	PAINT	PAINT	ACT 1	–	9'-0"	–
113	MANAGERS OFFICE	CARPET	WD	PAINT	PAINT	PAINT	PAINT	ACT 1	–	9'-0"	–

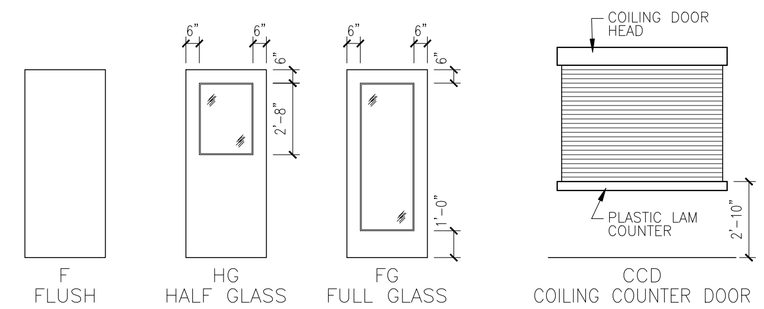

1E DOOR TYPES
1/4" = 1'-0"
0 2' 4' 8'

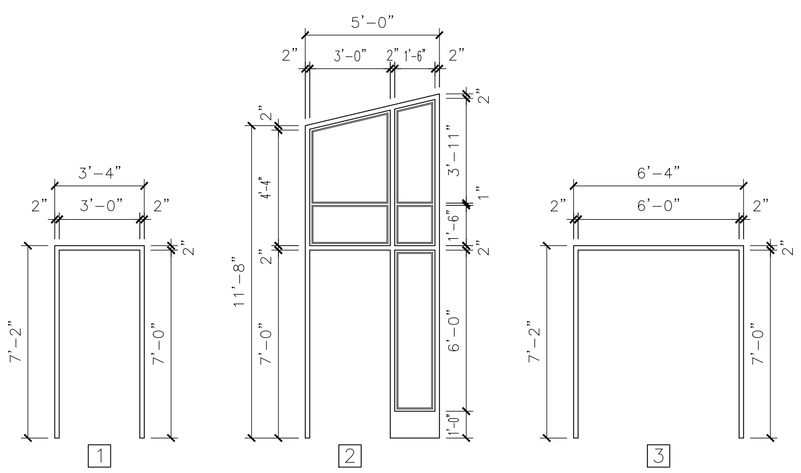

1A FRAME TYPES
1/4" = 1'-0"
0 2' 4' 8'

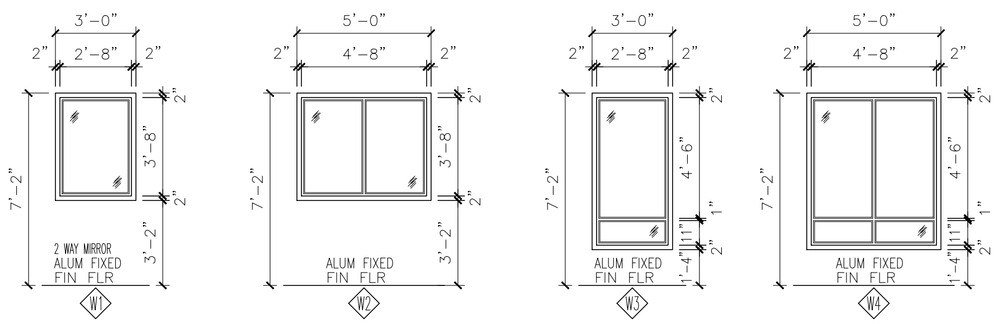

6A WINDOW TYPES
1/4" = 1'-0"
0 2' 4' 8'

DRAWING NAME: P:\UZ\WI\Wboa\106410\5-dsgn\51-cadd\Architectural\afp.dwg LAYOUT TAB: A101 PLOTTED: Feb 20, 2009 - 1:21pm

SEH
Short Elliott Hendrickson Inc.
421 Frenette Drive
Chippewa Falls, WI 54729-3374
715.720.6200 main | 715.720.6300 fax
800.472.5881 toll free | www.sehinc.com

MENOMONIE AIRPORT TERMINAL
MENOMONIE, WISCONSIN

SEH FILE NO. WIBOA 106410
ISSUE DATE JAN 20, 2009
DESIGNED BY RJS
DRAWN BY KLL
PROJECT MGR –

SHEET CONTENTS
ROOM OPENING SCHEDULE
ROOM FINISH SCHEDULE
DOOR, FRAME & WINDOW TYPES
DOOR & WINDOW HEAD & JAMB DETAILS

A101