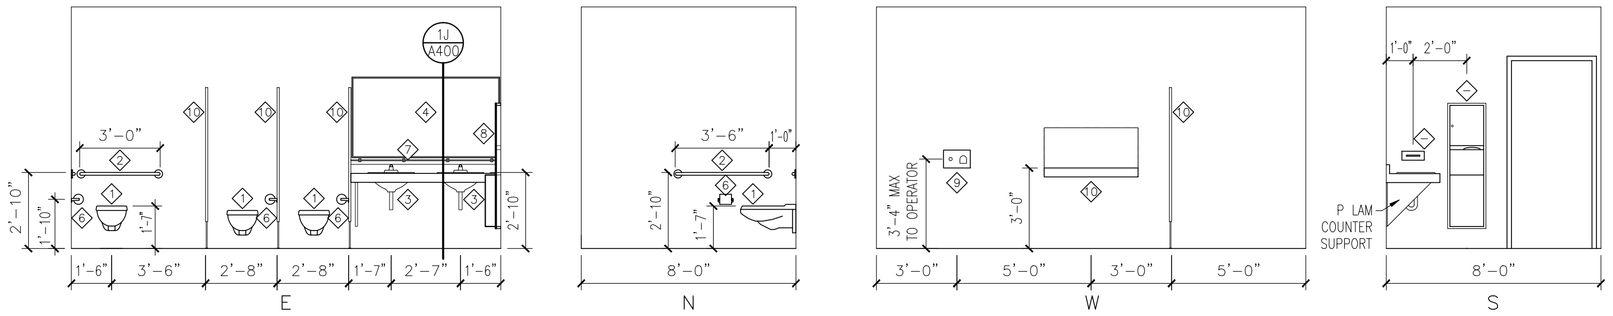

1N WOMENS RESTROOM ELEV'S

1/4" = 1'-0"

NOTE:
SEE 12N/A400 FOR WALL TILE LAYOUT

◇ FIXTURE KEY

1.) WALL HUNG TOILET
2.) GRAB BARS
3.) SURFACE MOUNTED LAVATORY
4.) 5'-6"x3'-0" MIRROR
5.) 5'-6"x4" GLASS SHELF
6.) WALL HUNG URINAL
7.) TOILET PAPER DISPENSER
8.) PAPER TOWEL DISPENSER & WASTE RECEPTACLE
9.) FACE TISSUE DISPENSER
10.) INFANT CHANGING CHANGING TABLE
11.) METAL TOILET PARTITIONS
12.) ELECTRIC WATER COOLER
13.) STAINLESS STEEL SINK

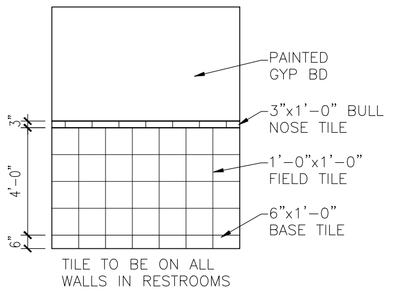

11N TYP RR WALL TILE LAYOUT

1/4" = 1'-0"

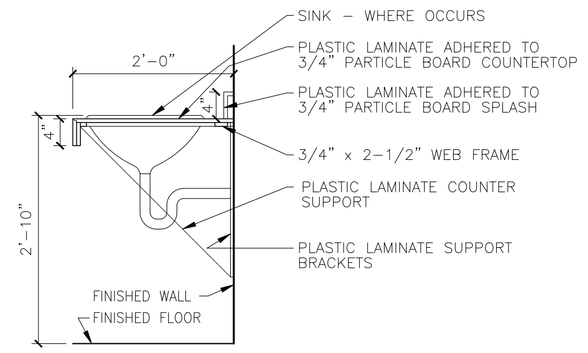

15N VANITY SECTION

3/4" = 1'-0"

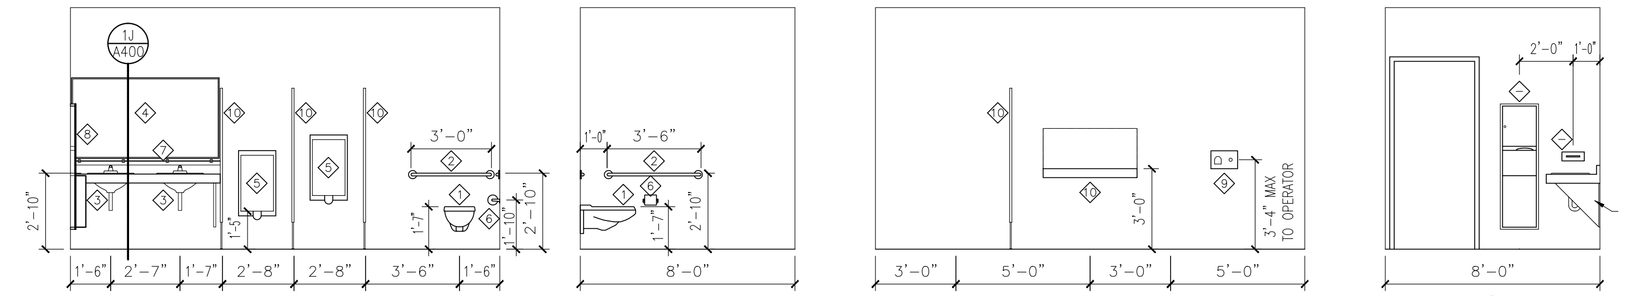

6N MENS RESTROOM ELEV'S

1/4" = 1'-0"

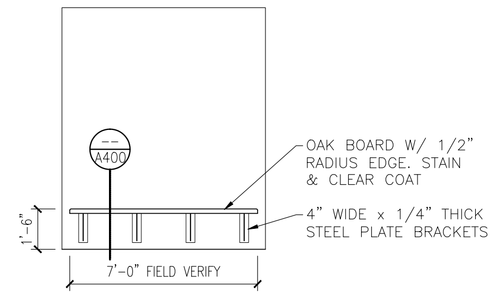

11N BENCH ELEVATION

1/4" = 1'-0"

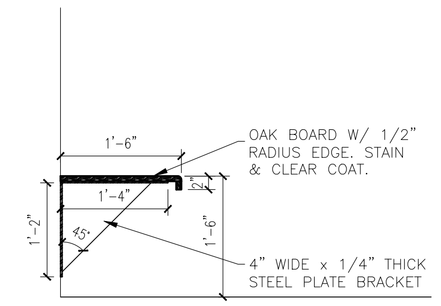

15N BENCH SECTION

3/4" = 1'-0"

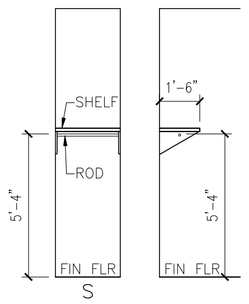

12K COAT RACK ELEV & SECTION

1/4" = 1'-0"

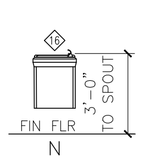

9A EWC ELEV

1/4" = 1'-0"

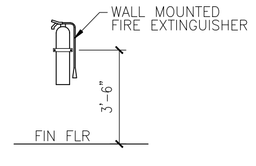

9A FE ELEV

1/4" = 1'-0"

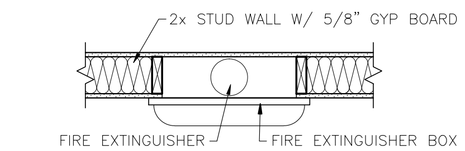

1L RECESSED FE CABINET

3/4" = 1'-0"

NOTE:
STAIN & CLEAR COAT ALL WOOD PIECES.

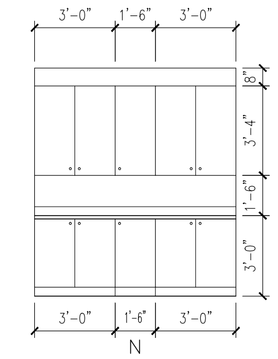

1E CONF ROOM CABINET ELEV

1/4" = 1'-0"

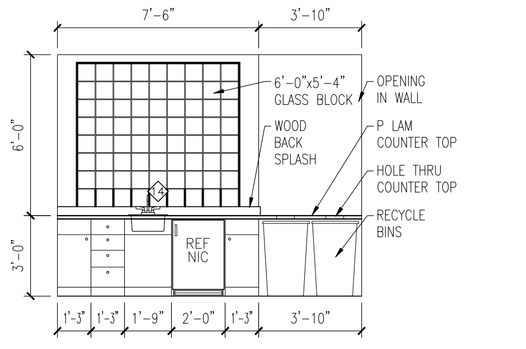

5E VENDING AREA COUNTER ELEV

1/4" = 1'-0"

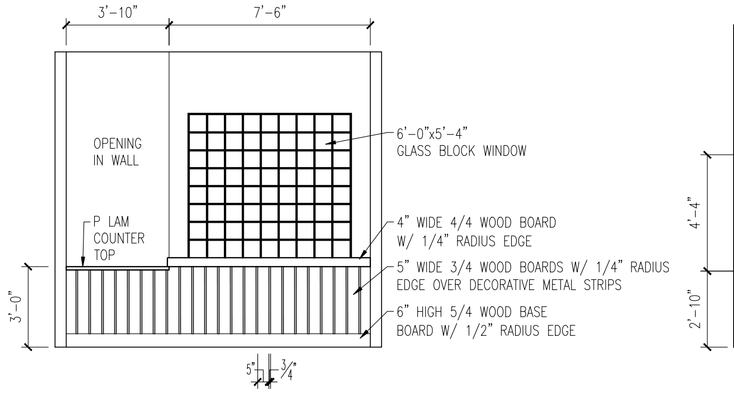

8E GLASS BLOCK WALL ELEV

1/4" = 1'-0"

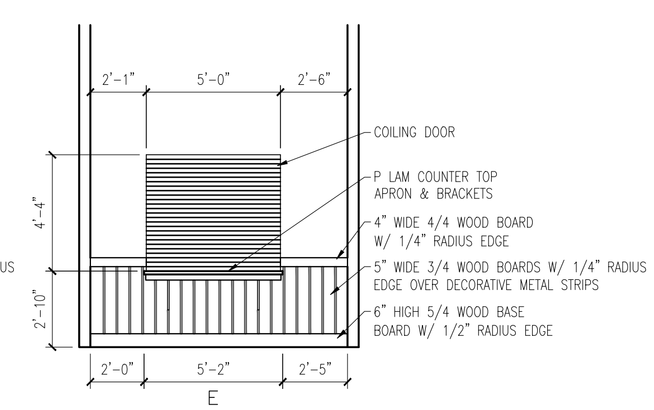

12E MANAGERS OFFICE WINDOW EL

1/4" = 1'-0"

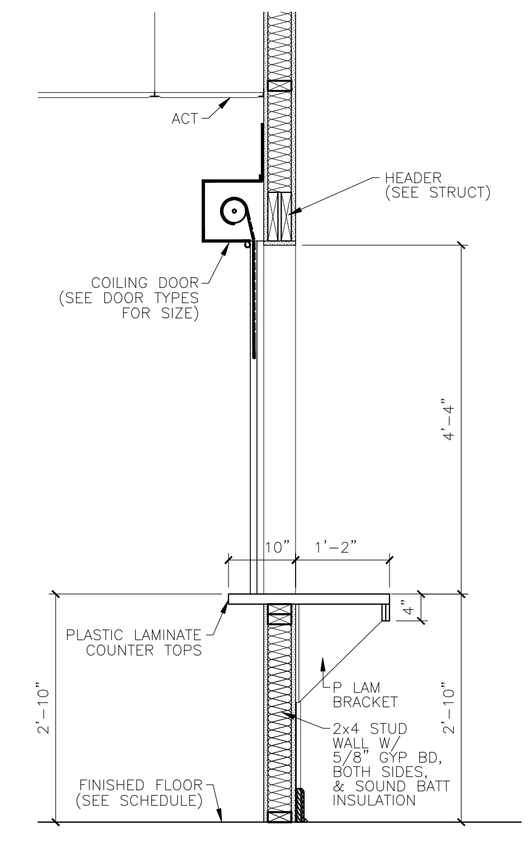

15A MANAGERS OFFICE WINDOW SECTION

3/4" = 1'-0"

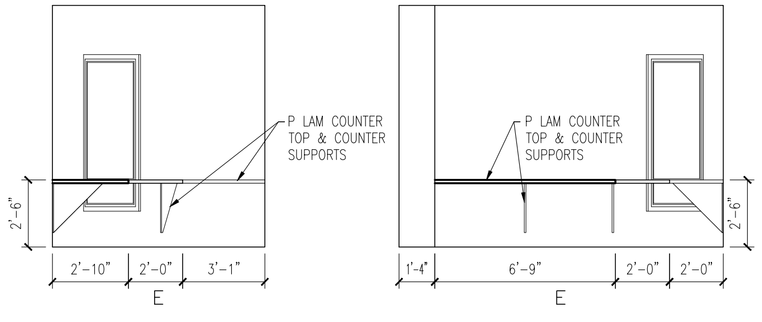

1A PILOT BRIEFING ROOM ELEVATIONS

1/4" = 1'-0"

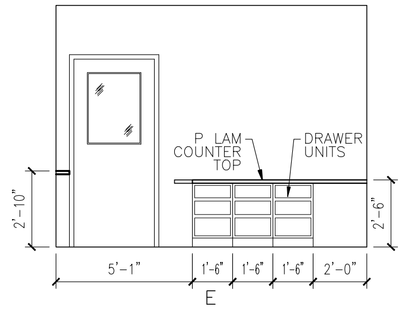

6A MANAGER'S OFFICE ELEVATIONS

1/4" = 1'-0"

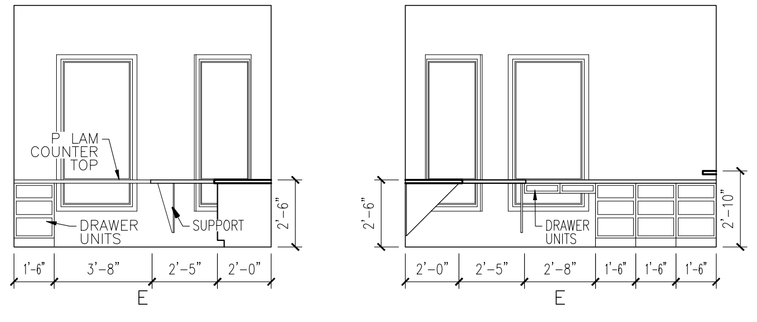

NOTE:
PROVIDE FINISHED BACK ON BACKSIDES OF ALL DESK DRAWER UNITS & DESK TOPS WHERE SCENE THRU WINDOWS.

Short Elliott Hendrickson Inc.
421 Frenette Drive
Chippewa Falls, WI 54729-3374
715.720.6200 main | 715.720.6300 fax
800.472.5881 toll free | www.sehinc.com

MENOMONIE AIRPORT TERMINAL

MENOMONIE, WISCONSIN

SEH FILE NO. WIBOA 106410
ISSUE DATE JAN 20, 2009
DESIGNED BY RJS
DRAWN BY KLL
PROJECT MGR

SHEET CONTENTS
INTERIOR ELEVATIONS

A400

DRAWING NAME: P:\UZ\W\Wboa\106410\5-dsgn\51-cadd\Architectural\a-int.dwg LAYOUT TAB: A400 PLOTTED: Feb 20, 2009 - 1:26pm