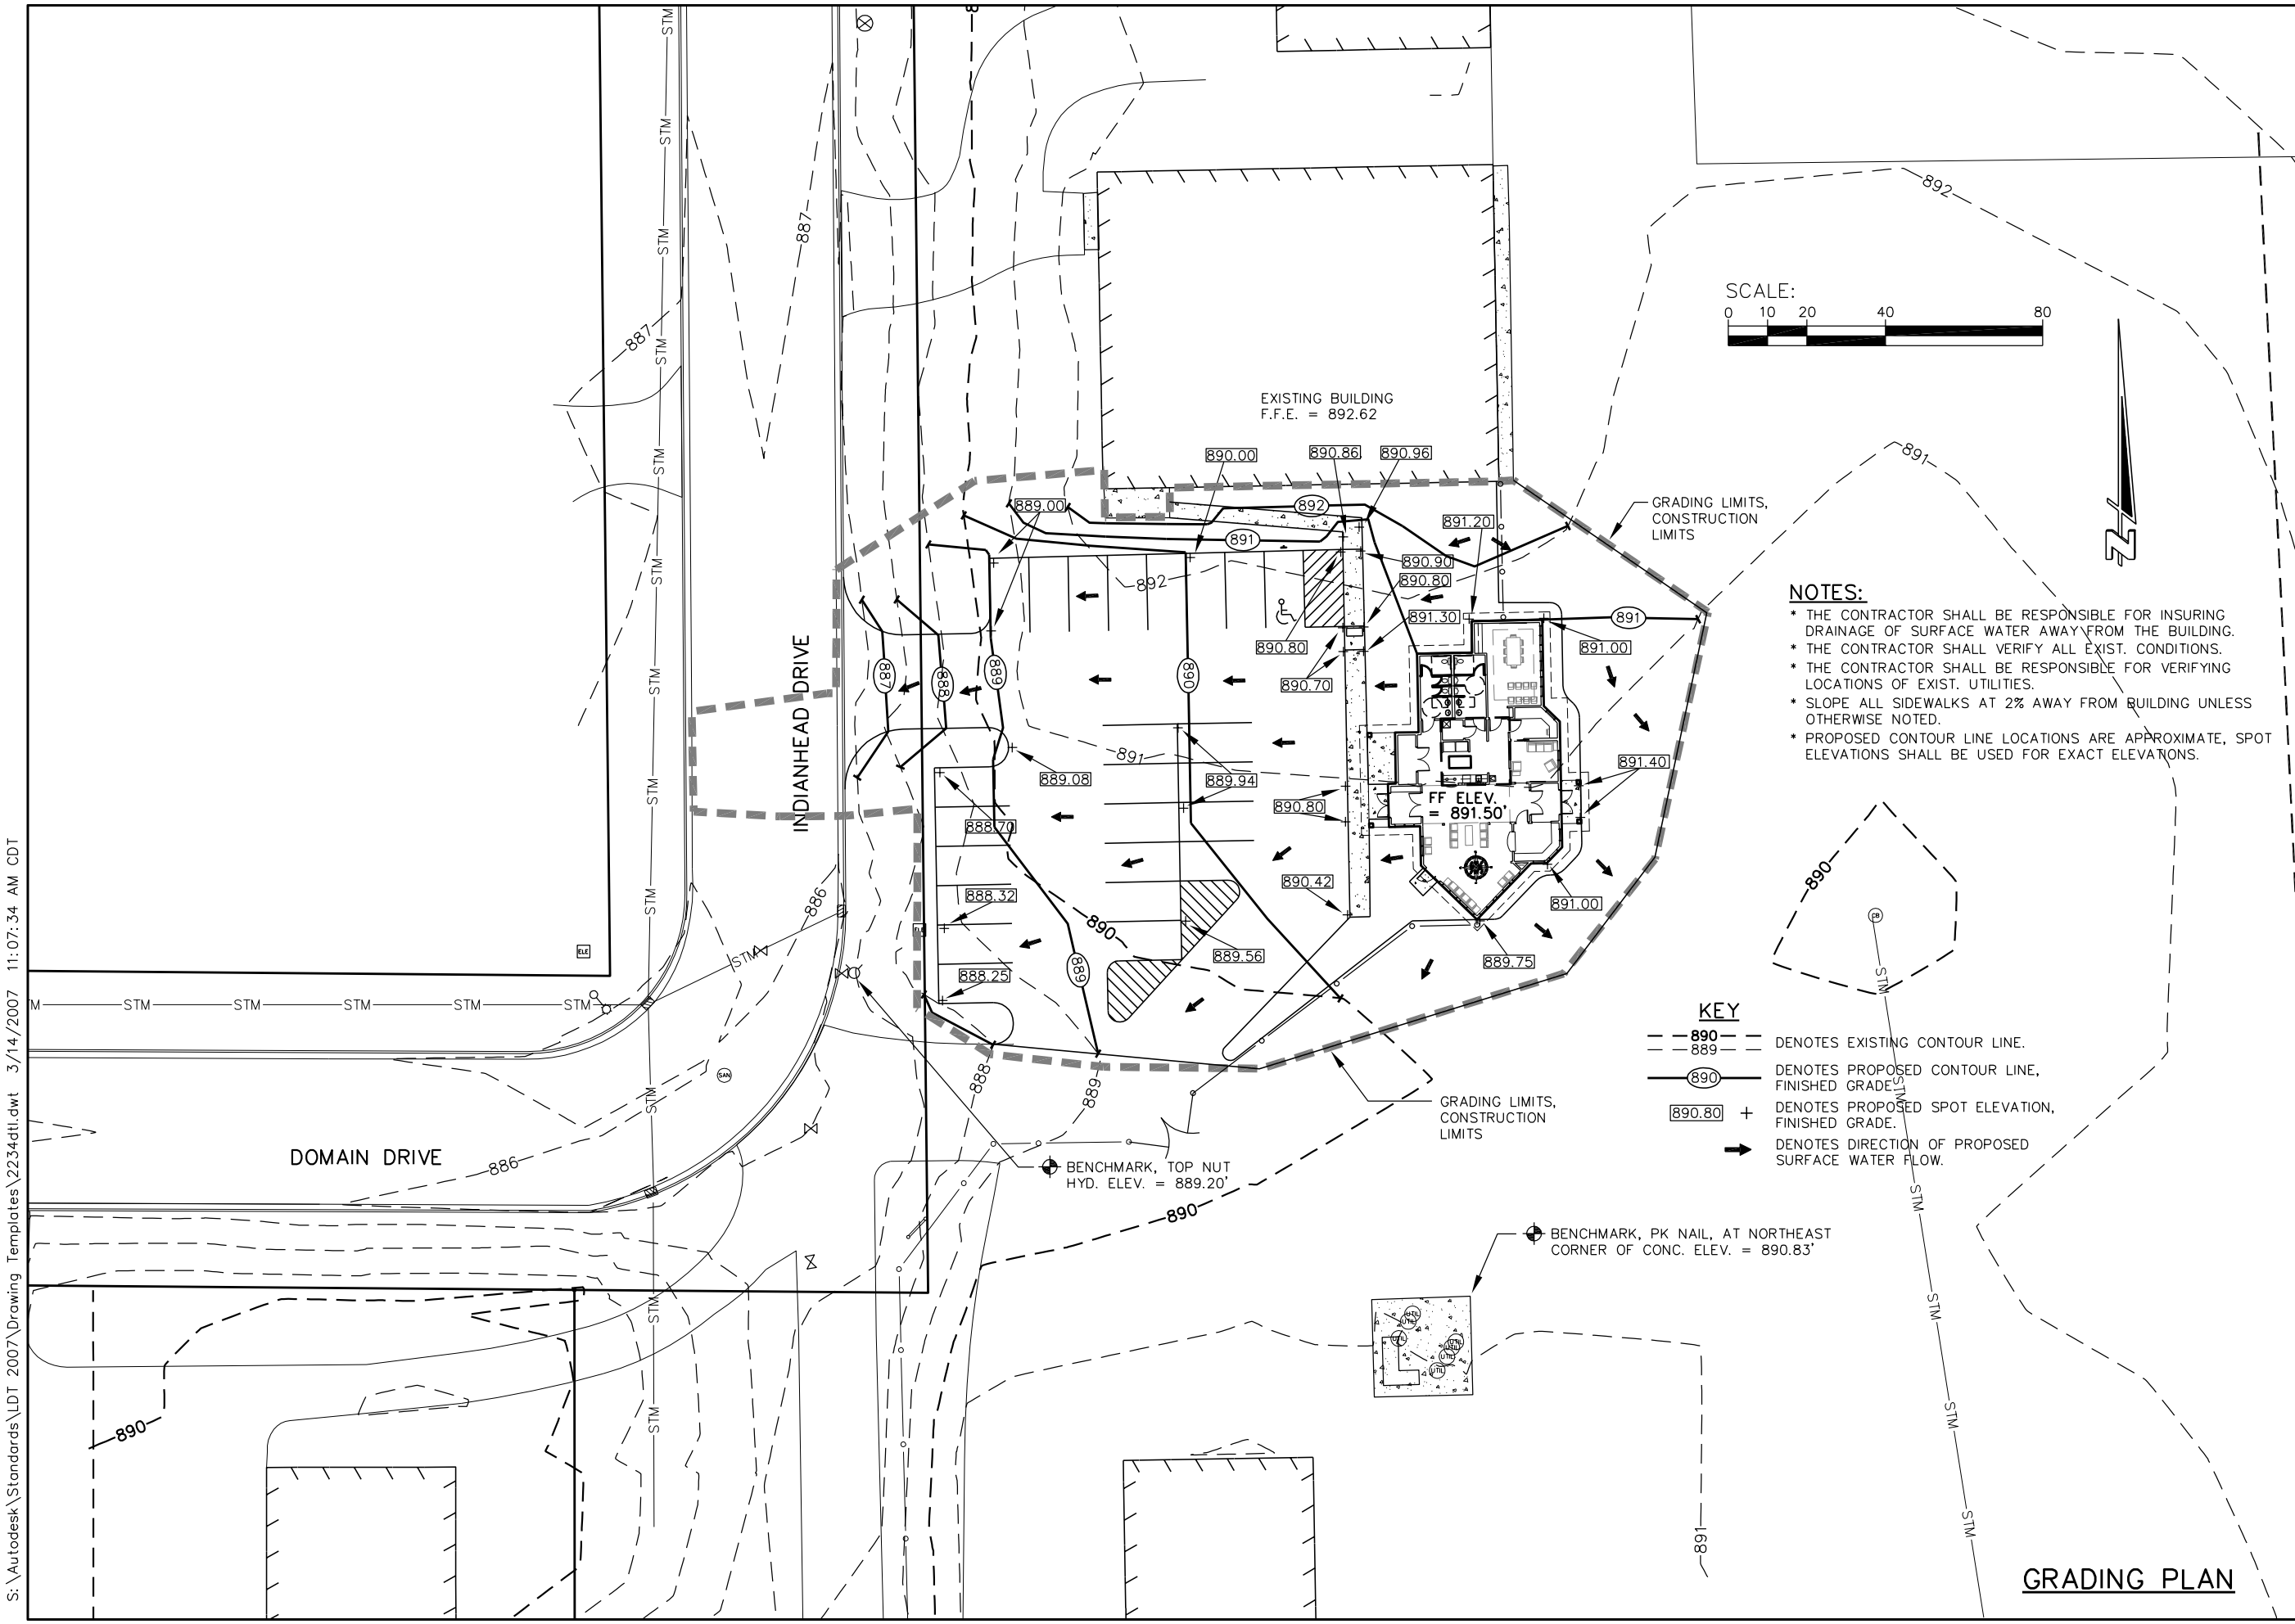

NOTES:

* THE CONTRACTOR SHALL BE RESPONSIBLE FOR INSURING DRAINAGE OF SURFACE WATER AWAY FROM THE BUILDING.
* THE CONTRACTOR SHALL VERIFY ALL EXIST. CONDITIONS.
* THE CONTRACTOR SHALL BE RESPONSIBLE FOR VERIFYING LOCATIONS OF EXIST. UTILITIES.
* SLOPE ALL SIDEWALKS AT 2% AWAY FROM BUILDING UNLESS OTHERWISE NOTED.
* PROPOSED CONTOUR LINE LOCATIONS ARE APPROXIMATE, SPOT ELEVATIONS SHALL BE USED FOR EXACT ELEVATIONS.

KEY

890 / 889 — DENOTES EXISTING CONTOUR LINE.

890 — DENOTES PROPOSED CONTOUR LINE, FINISHED GRADE.

890.80 + DENOTES PROPOSED SPOT ELEVATION, FINISHED GRADE.

➡ DENOTES DIRECTION OF PROPOSED SURFACE WATER FLOW.

GRADING PLAN

JOB NO.	4575-001
BOOK NO.	
DRAWN BY	D B
CHECKED BY	
DATE	DEC. 2008
REVISIONS	
REFERENCE FILE	
DRAWING FILE	00base_45750001.dwg

Cedar corporation
604 Wison Avenue
Menomonie, Wisconsin 54751
715-235-9081
800-472-7372
FAX 715-235-2727
www.cedarcorp.com
engineers • architects • planners • environmental specialists
land surveyors • landscape architects • interior designers

MENOMONIE AIRPORT TERMINAL

MENOMONIE AIRPORT
DOMAIN DRIVE & INDIANHEAD DRIVE
MENOMONIE, WISCONSIN

SHEET NO.
C1.4

S:\Autodesk\Standards\LDT 2007\Drawing Templates\22341tl.dwt 3/14/2007 11:07:34 AM CDT